
WORCESTER COUNTY RECREATION AND PARKS CONCESSION STAND

TAX MAP 92 BLOCK 2 PARCEL 276

EXISTING ROAD

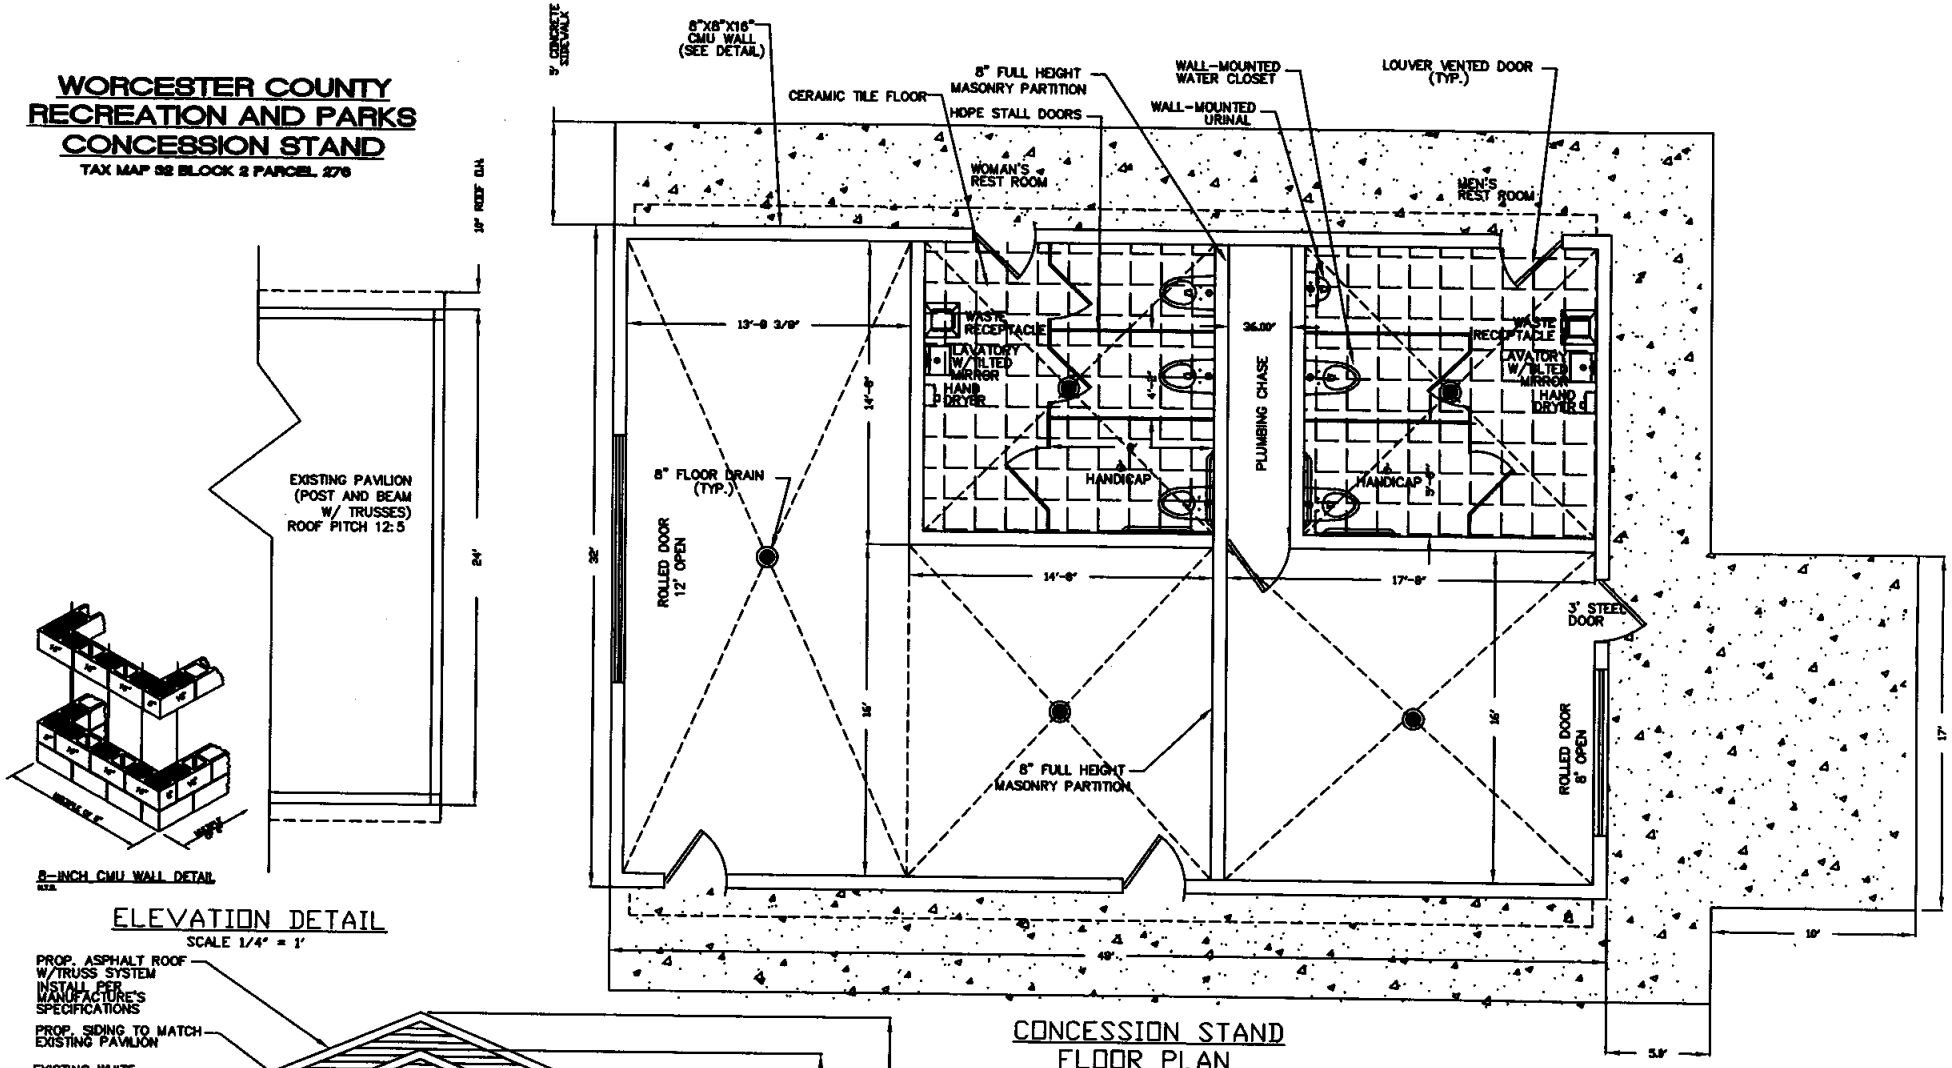


CONCESSION STAND FLOOR PLAN

SCALE 1/4" = 1'

8-INCH CMU WALL DETAIL

ELEVATION DETAIL

SCALE 1/4" = 1'

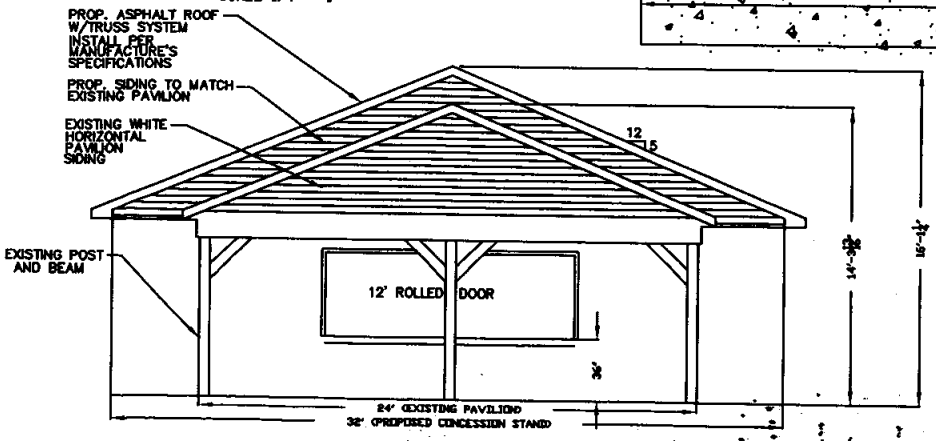

NOTES:

1. CEILINGS SHALL BE CONSTRUCTED OF MATERIAL THAT CAN WITHSTAND HIGH MOISTURE CONTENT, DIRECT SPLASHING OR WASHING. IF GREEN WALL BOARD IS USED IT SHALL BE PROTECTED BY HIGH QUALITY PAINT, SUCH AS PLASTIC COAT PAINT BY DURON.
2. MASONRY BLOCK SHALL BE SEALED PRIOR TO COVERING WITH EPOXY ENAMELED PAINT.
3. HDPE STALL DOORS SHALL BE DARK COLORED FOR VANDAL RESISTANCE.
4. VENTILATION LOUVERS SHALL HAVE AN AIR EXCHANGE RATE OF 75cu-ft/min PER TOILET.
5. LAVATORY SHALL BE MADE OF PORCELAIN.
6. THE UNDERSIDE OF THE INTERIOR PARTITIONS SHALL BE A MIN OF 1' ABOVE TILE.
7. EXTERIOR DOORS SHALL NOT BE LOCKABLE FROM THE INSIDE.